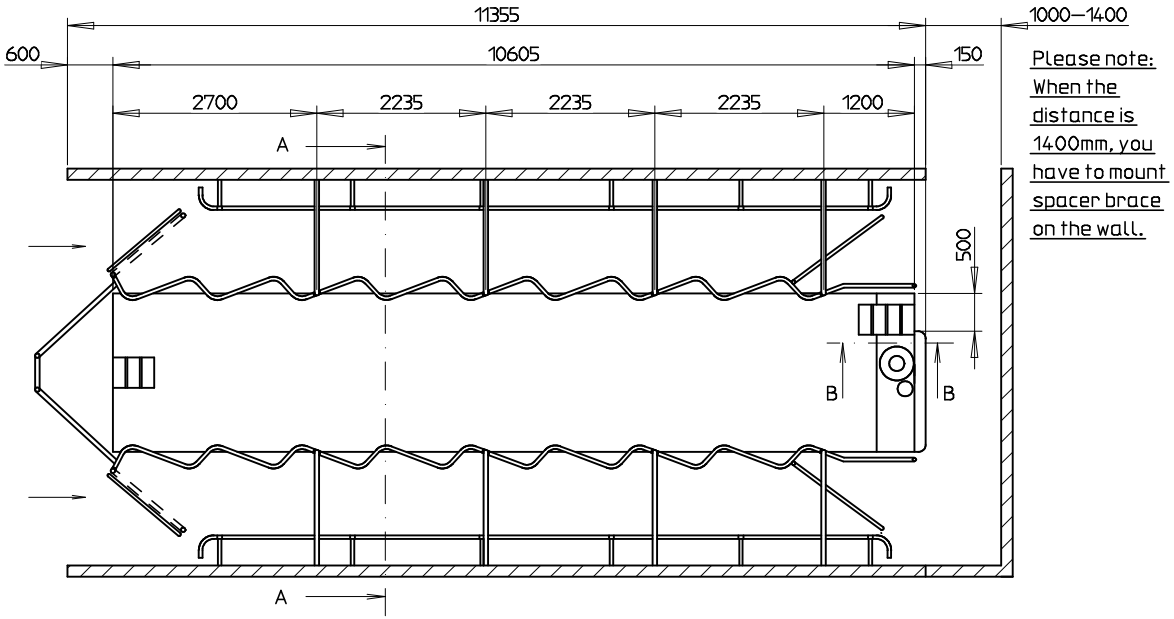

Please note:
When the distance is 1400mm, you have to mount spacer brace on the wall.

Section A–A

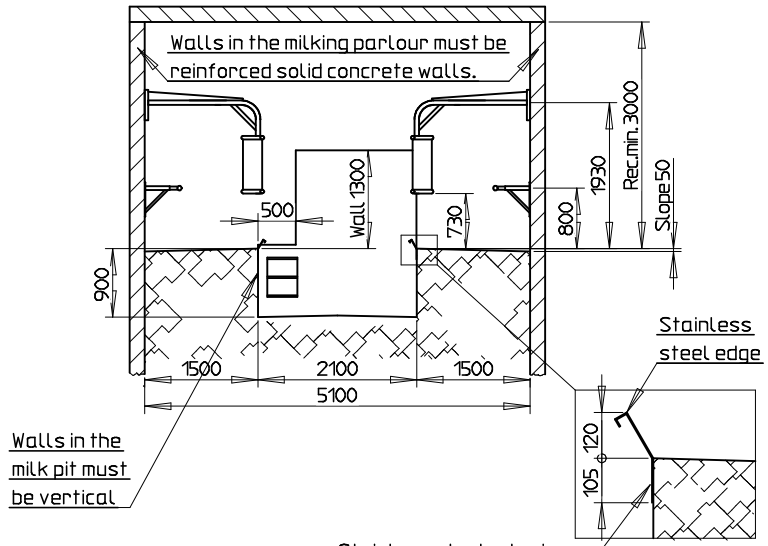

Walls in the milk pit must be vertical

Stainless steel edge is to be bolted to the edge.

Section B–B

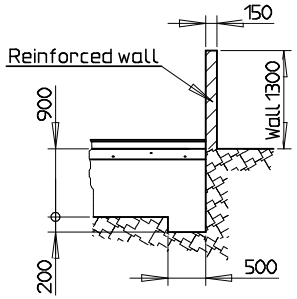

Please note!
Ventilation:
During building up there must be provided the necessary ventilation to prevent condensed water in the milking parlour.

The walls of the milking Parlour, on which you mount the stall construction must be flat. No posts, rafters etc. are allowed as they might obstruct to the cows.

All measures in mm

STRANGKO A/S HORNE, DK-6800 VARDE TLF. +4575260211	Tolerance:	Overflade:	Målestok: 1:50.0
			Vægt:
			Materiale:
			Dimension:
			Beskrivelse: Milking Parlour 2x8 Extra
	Dato / Navn		
	Tegn. 20.10.00 jla		Tegningsnummer: 02 208 022 01
	Kont.		Side: 1
	Afd.		
Rev. / Rettelse / Dato / Navn	Original:		Ers. f.: / Besnavn: