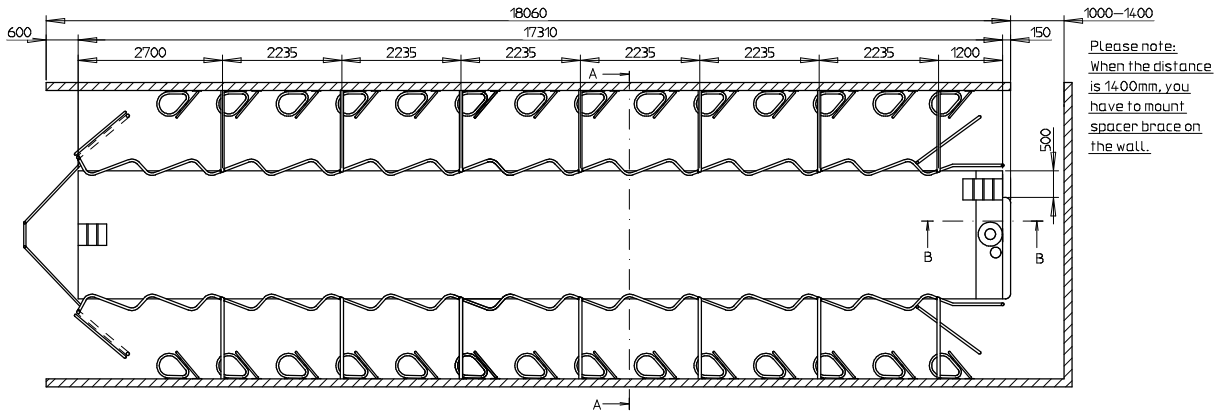

Please note:
When the distance is 1400mm, you have to mount spacer brace on the wall.

Section A–A

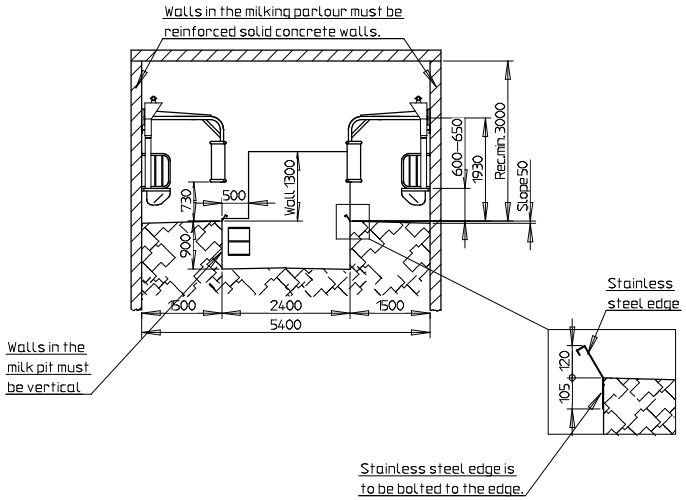

Section B–B

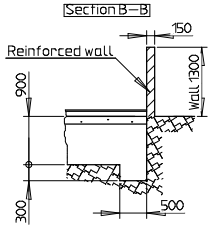

Please note!
Ventilation:
During building up there must be provided the necessary ventilation to prevent condensed water in the milking parlour.

The walls of the milking Parlour, on which you mount the stall construction must be flat. No posts, rafters etc. are allowed as they might obstruct to the cows.

All measures in mm

STRANGKO A/S
HORNE, DK-6800 VARDE
TLF. +4575260211

Tolerances: Overflades:
Målestok: 1:50.0 Vægt:
Materiale:
Dimension:
Benævnelse:
Milking parlour 2x14 30° Extra with feedtrough
Date Navn
Tegn. 29.04.04 JG
Kont.
Arb.
Original:
Tegningsnummer: 02 214 005 01
Side: 1
Erst. f...
Rev. Retteise Date Navn
Erstatning: